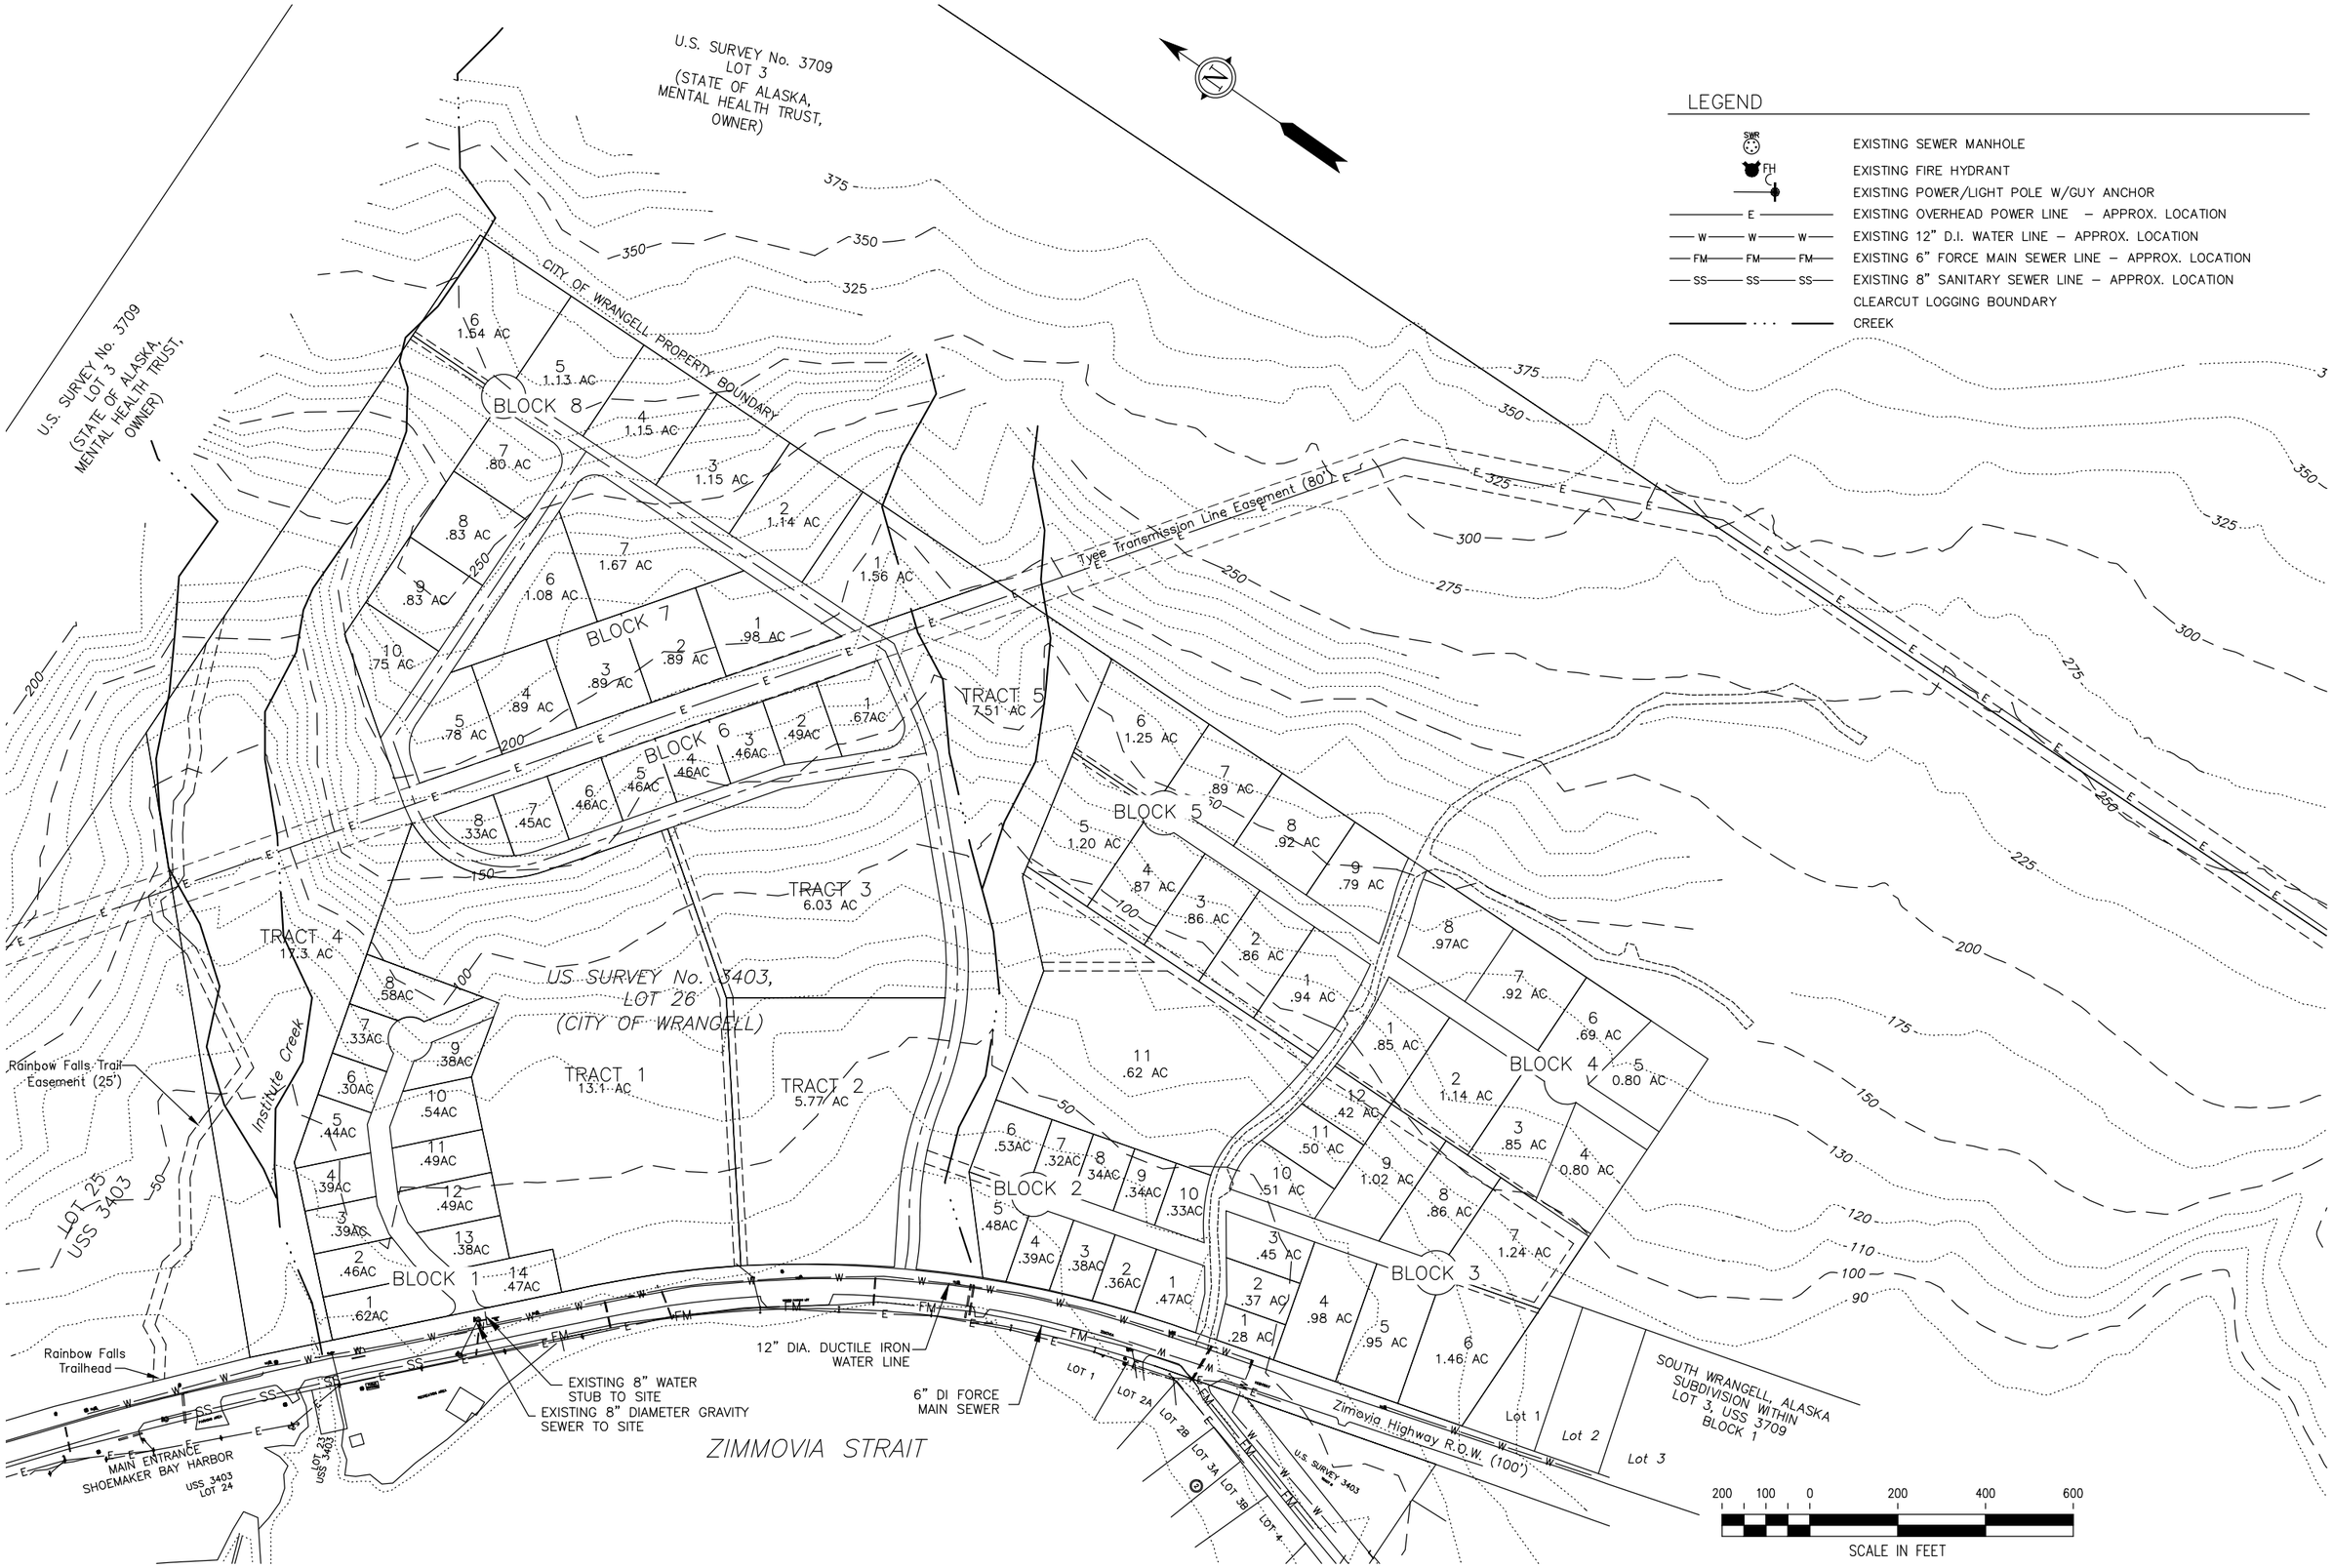
LEGEND
EXISTING SEWER MANHOLE
EXISTING FIRE HYDRANT
EXISTING POWER/LIGHT POLE W/GUY ANCHOR
EXISTING OVERHEAD POWER LINE – APPROX. LOCATION
EXISTING 12" D.I. WATER LINE – APPROX. LOCATION
EXISTING 6" FORCE MAIN SEWER LINE – APPROX. LOCATION
EXISTING 8" SANITARY SEWER LINE – APPROX. LOCATION
CLEARCUT LOGGING BOUNDARY
CREEK
U.S. SURVEY No. 3709
LOT 3
(STATE OF ALASKA,
MENTAL HEALTH TRUST,
OWNER)
CITY OF WRANGELL PROPERTY BOUNDARY
Tyee Transmission Line Easement (80')
BLOCK 8
BLOCK 7
BLOCK 6
BLOCK 5
BLOCK 4
BLOCK 3
BLOCK 2
BLOCK 1
TRACT 1
13.1 AC
TRACT 2
5.77 AC
TRACT 3
6.03 AC
TRACT 4
17.3 AC
TRACT 5
7.51 AC
US SURVEY No. 3403,
LOT 26
(CITY OF WRANGELL)
Institute Creek
Rainbow Falls Trail
Easement (25')
LOT 25
USS 3403
Rainbow Falls
Trailhead
MAIN ENTRANCE
SHOEMAKER BAY HARBOR
USS 3403
LOT 24
LOT 33
USS 3403
EXISTING 8" WATER
STUB TO SITE
EXISTING 8" DIAMETER GRAVITY
SEWER TO SITE
12" DIA. DUCTILE IRON
WATER LINE
6" DI FORCE
MAIN SEWER
ZIMMOVIA STRAIT
Zimmovia Highway R.O.W. (100')
SOUTH WRANGELL, ALASKA
SUBDIVISION WITHIN
LOT 3, USS 3709
BLOCK 1
Lot 1
Lot 2
Lot 3
LOT 1
LOT 2A
LOT 2B
LOT 3A
LOT 3B
LOT 4
U.S. SURVEY 3403
200 100 0 200 400 600
SCALE IN FEET